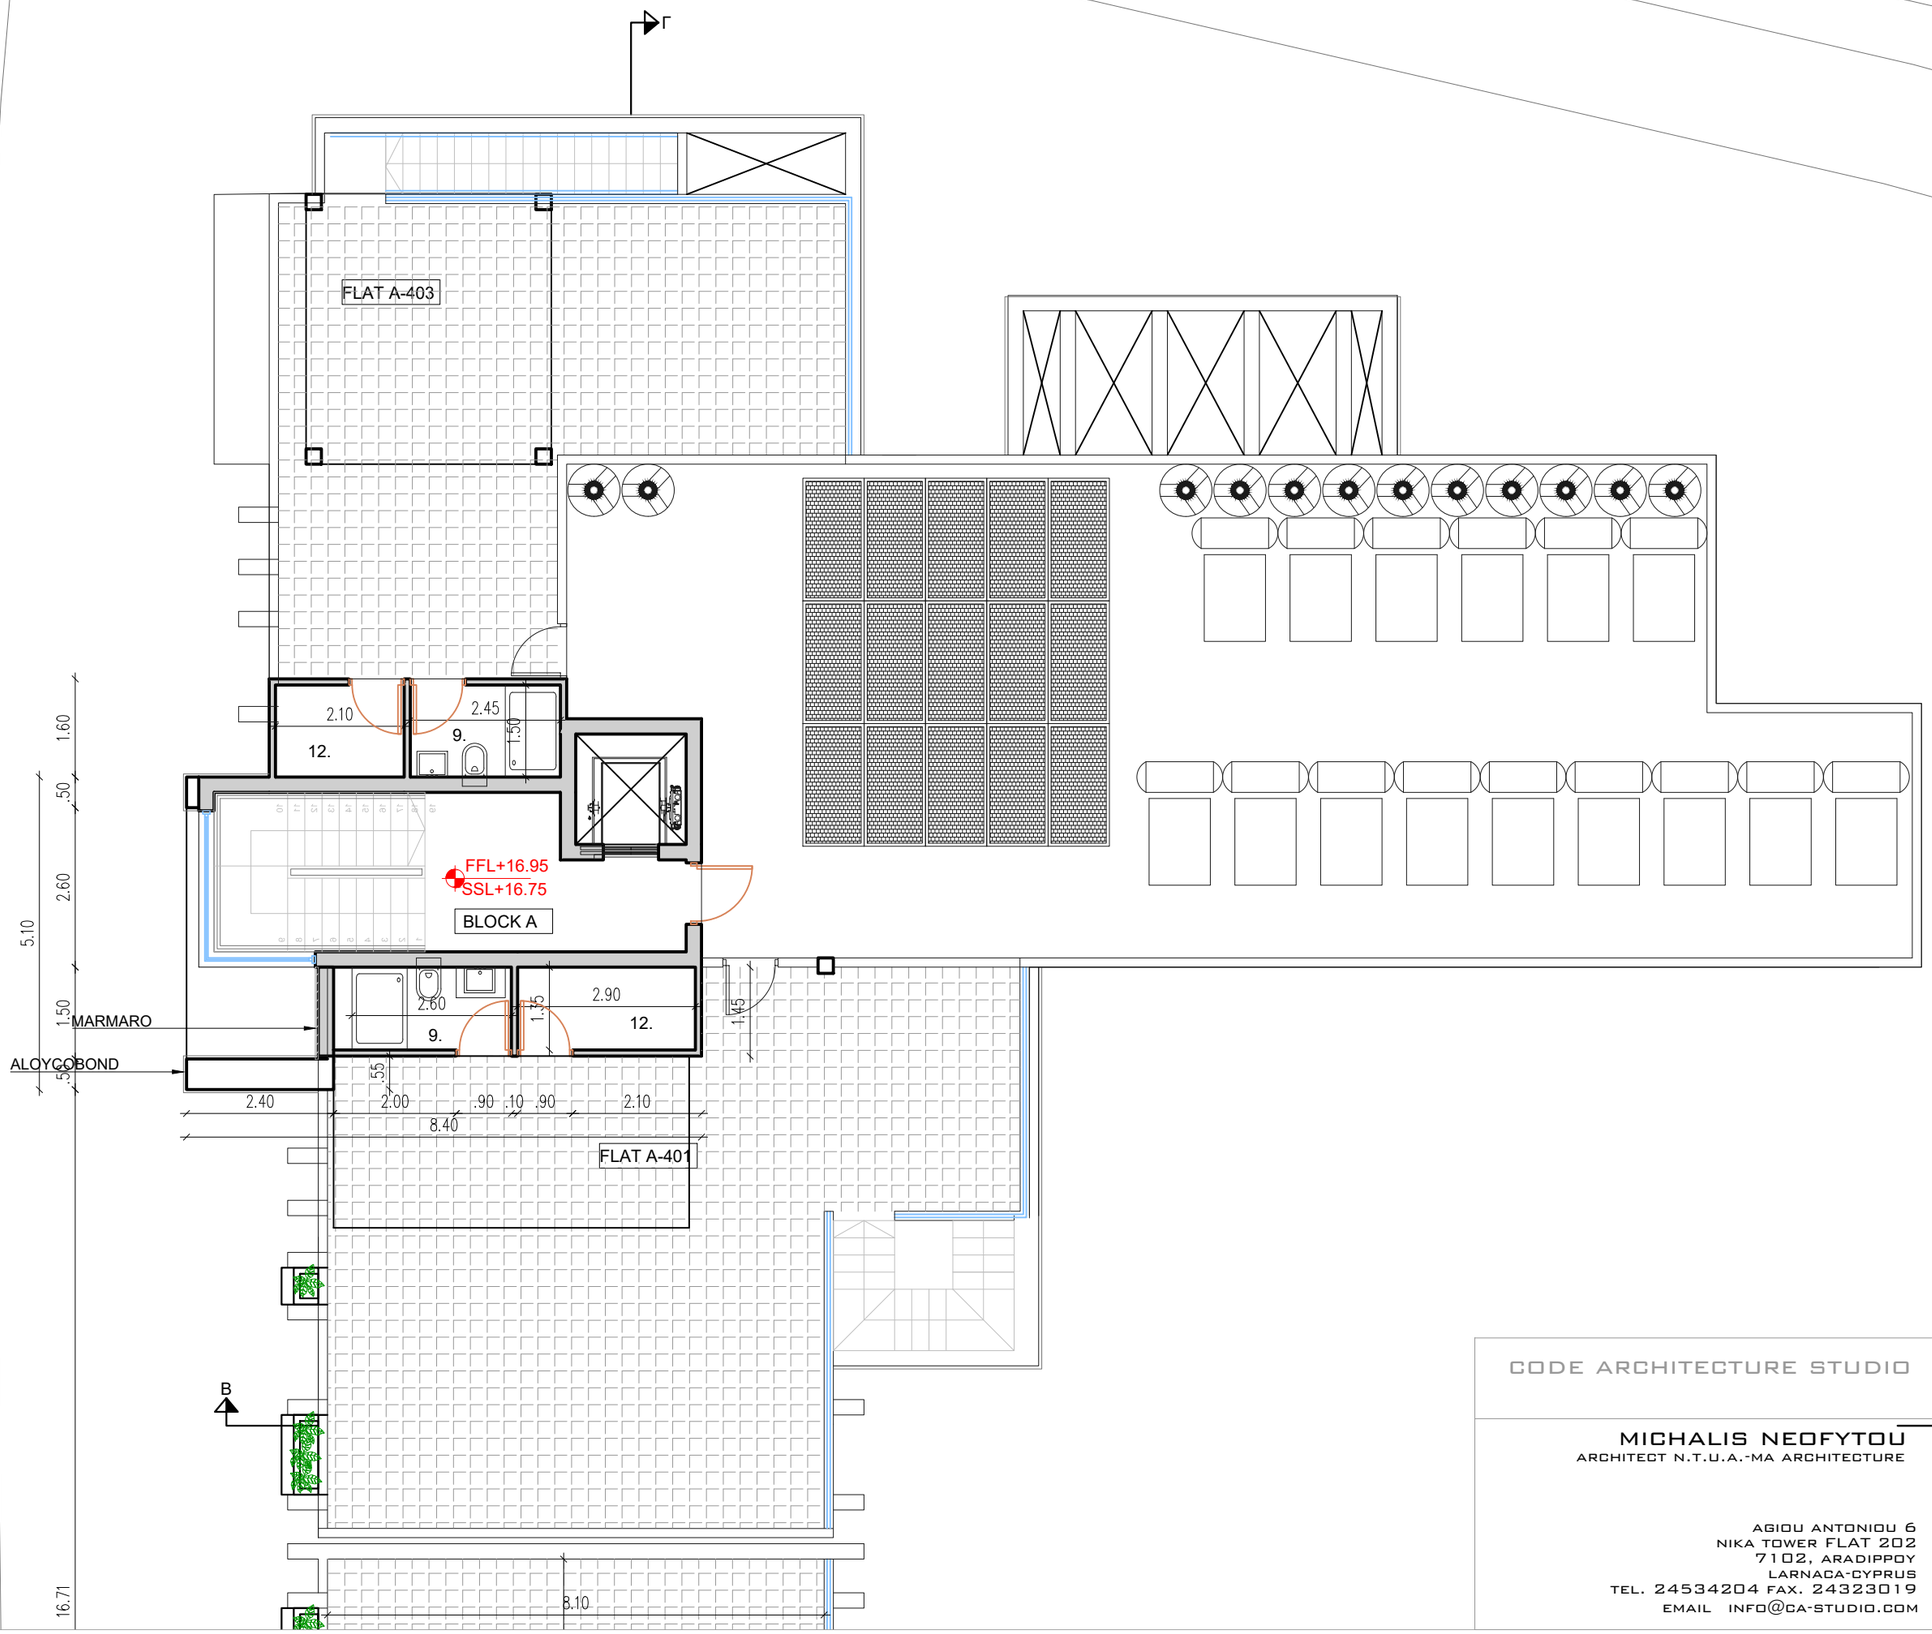

CODE ARCHITECTURE STUDIO

MICHALIS NEOFYTOU
ARCHITECT N.T.U.A.-MA ARCHITECTURE

AGIOU ANTONIOU 6
NIKA TOWER FLAT 202
7102, ARADIPPOY
LARNACA-CYPRUS
TEL. 24534204 FAX. 24323019
EMAIL INFO@CA-STUDIO.COM

JOB TITLE :	AQUA PAEKVIEW PLOT 1221&1224&1225		
OWNER :	DASREEF		
SHEET TITLE :	BLOCK A ROOF FLOOR PLAN		
DATE :	MARCH 2023	AA 06	
SCALE :	1 : 100 @ A3	DESIGN N.X.	JOB NO 505